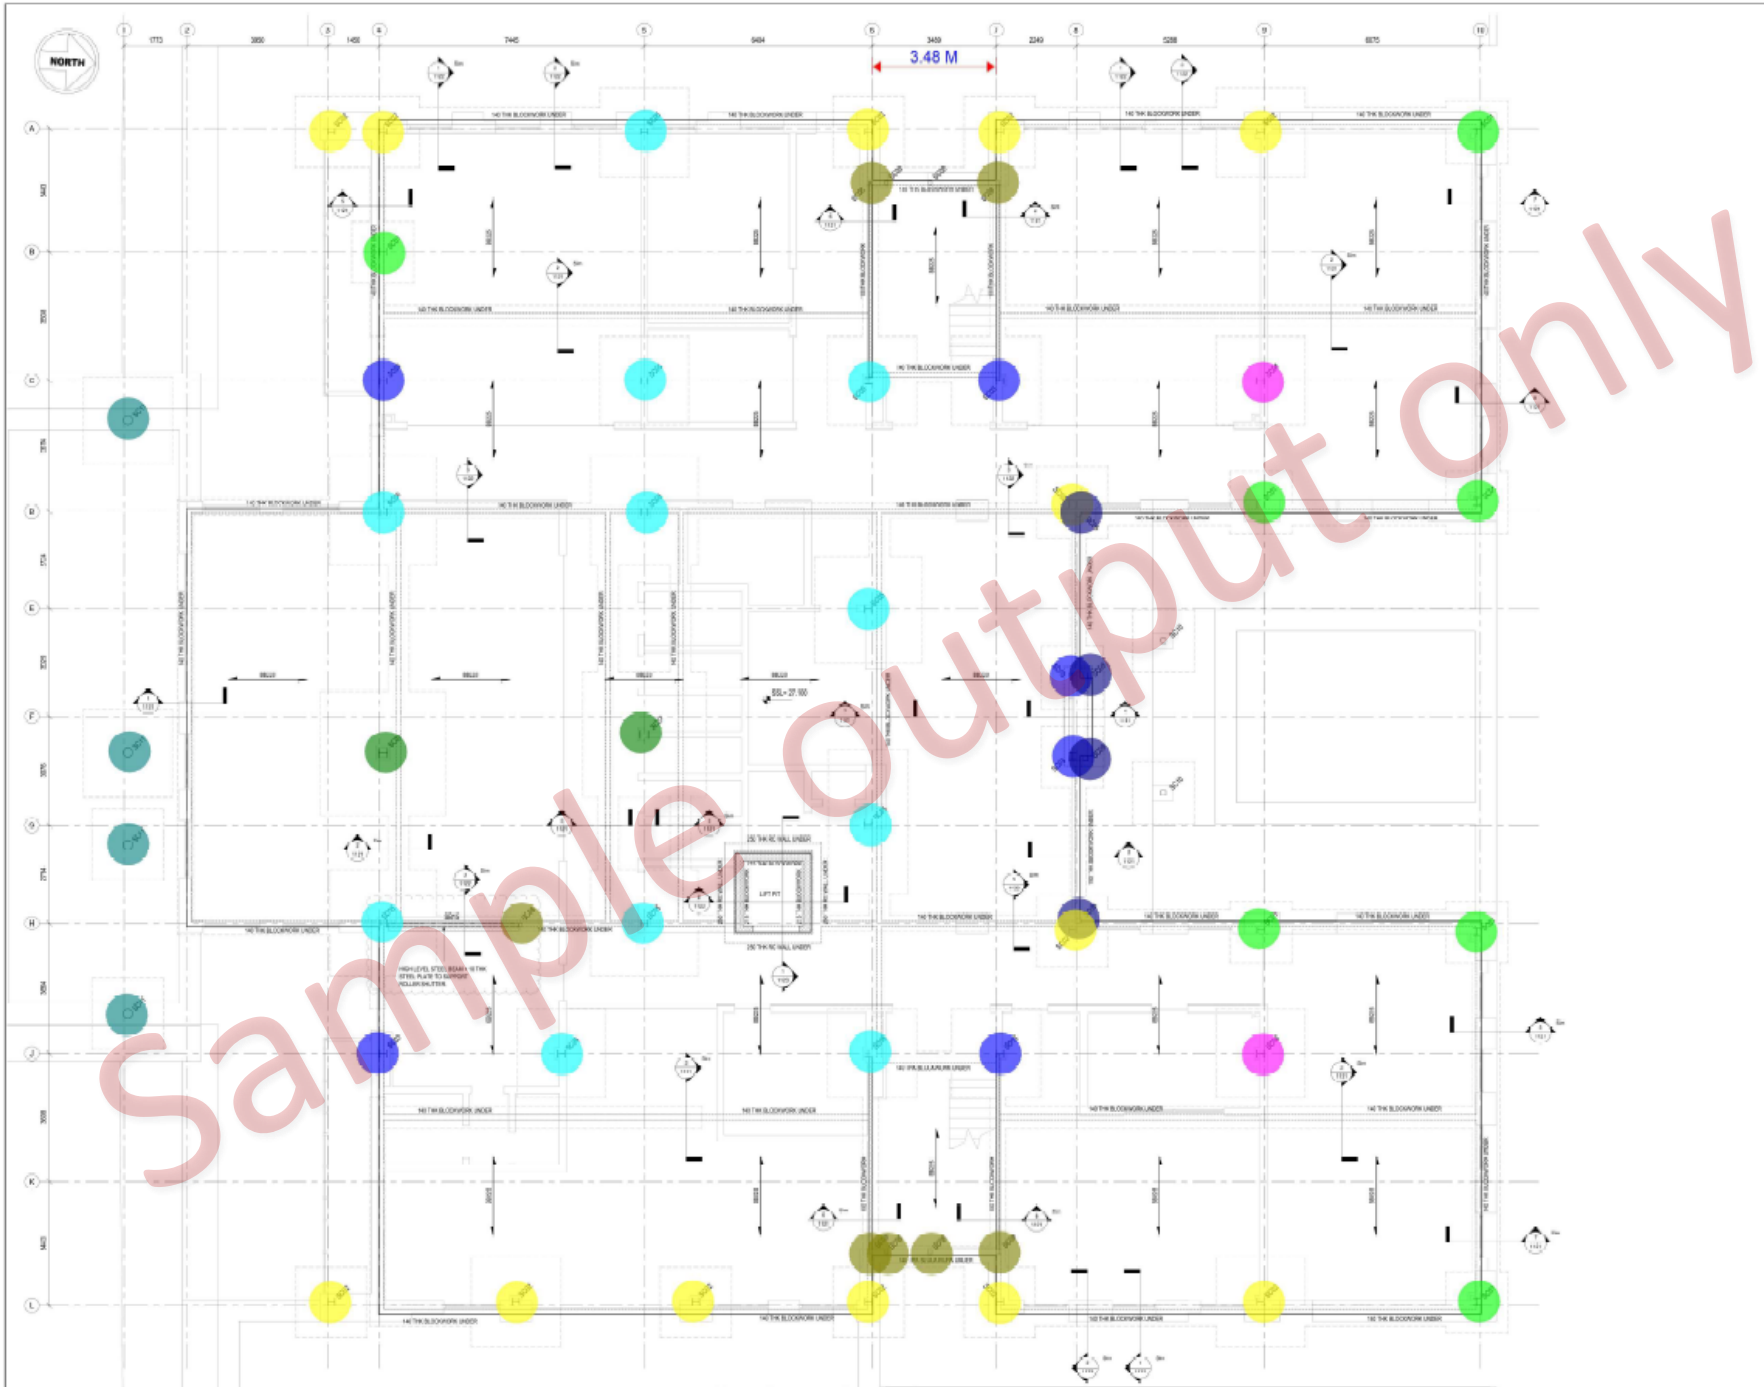

Sample output only

NOTES

1. THIS DRAWING IS TO BE READ IN CONJUNCTION WITH ALL RELEVANT ARCHITECTS AND ENGINEERS DRAWINGS AND THE SPECIFICATION.
2. ALL WORKMANSHIP AND MATERIALS ARE TO COMPLY WITH THE SPECIFICATION, BUILDING REGULATIONS, RELEVANT BRITISH STANDARDS AND MANUFACTURERS RECOMMENDATIONS.
3. THIS DRAWING IS NOT TO BE SCALED. ALL DIMENSIONS ARE IN MILLIMETRES UNLESS NOTED OTHERWISE. ALL LEVELS ARE IN METRES.
4. ALL DIMENSIONS AND SETTING OUT ARE TO BE CHECKED ON SITE AND DISCREPANCIES ARE TO BE REPORTED TO THE CONTRACT ADMINISTRATOR.
5. FOR GENERAL NOTES REFER TO DRAWING 19188-BEC-01-XX-DS-S-7150

LEGEND

DENOTES RC SLAB THICKNESS AS SHOWN

DENOTES 10 THK WELDED STEEL PLATE S.N.O.

DENOTES STEEL COLUMN UNDER

ABBREVIATIONS

FFL FINISHED FLOOR LEVEL
SSL STRUCTURAL SLAB LEVEL
TOS TOP OF STEELWORK
TOF TOP OF FOUNDATION

BC COLUMN SCHEDULE

REF	SIZE	STEEL GRADE
C1	UC254x254x89	Steel S 355
C2	UC305x305x97	Steel S 355
C3	UC254x254x73	Steel S 355
C4	UC203x203x46	Steel S 355
C5	UC254x254x89	Steel S 355
C6	UC305x305x118	Steel S 355
C7	UC254x254x107	Steel S 355
C8	UC305x305x137	Steel S 355
C9	UC254x254x132	Steel S 355
C10	UC305x305x158	Steel S 355
C11	UC254x254x167	Steel S 355
C12	UC305x305x198	Steel S 355
